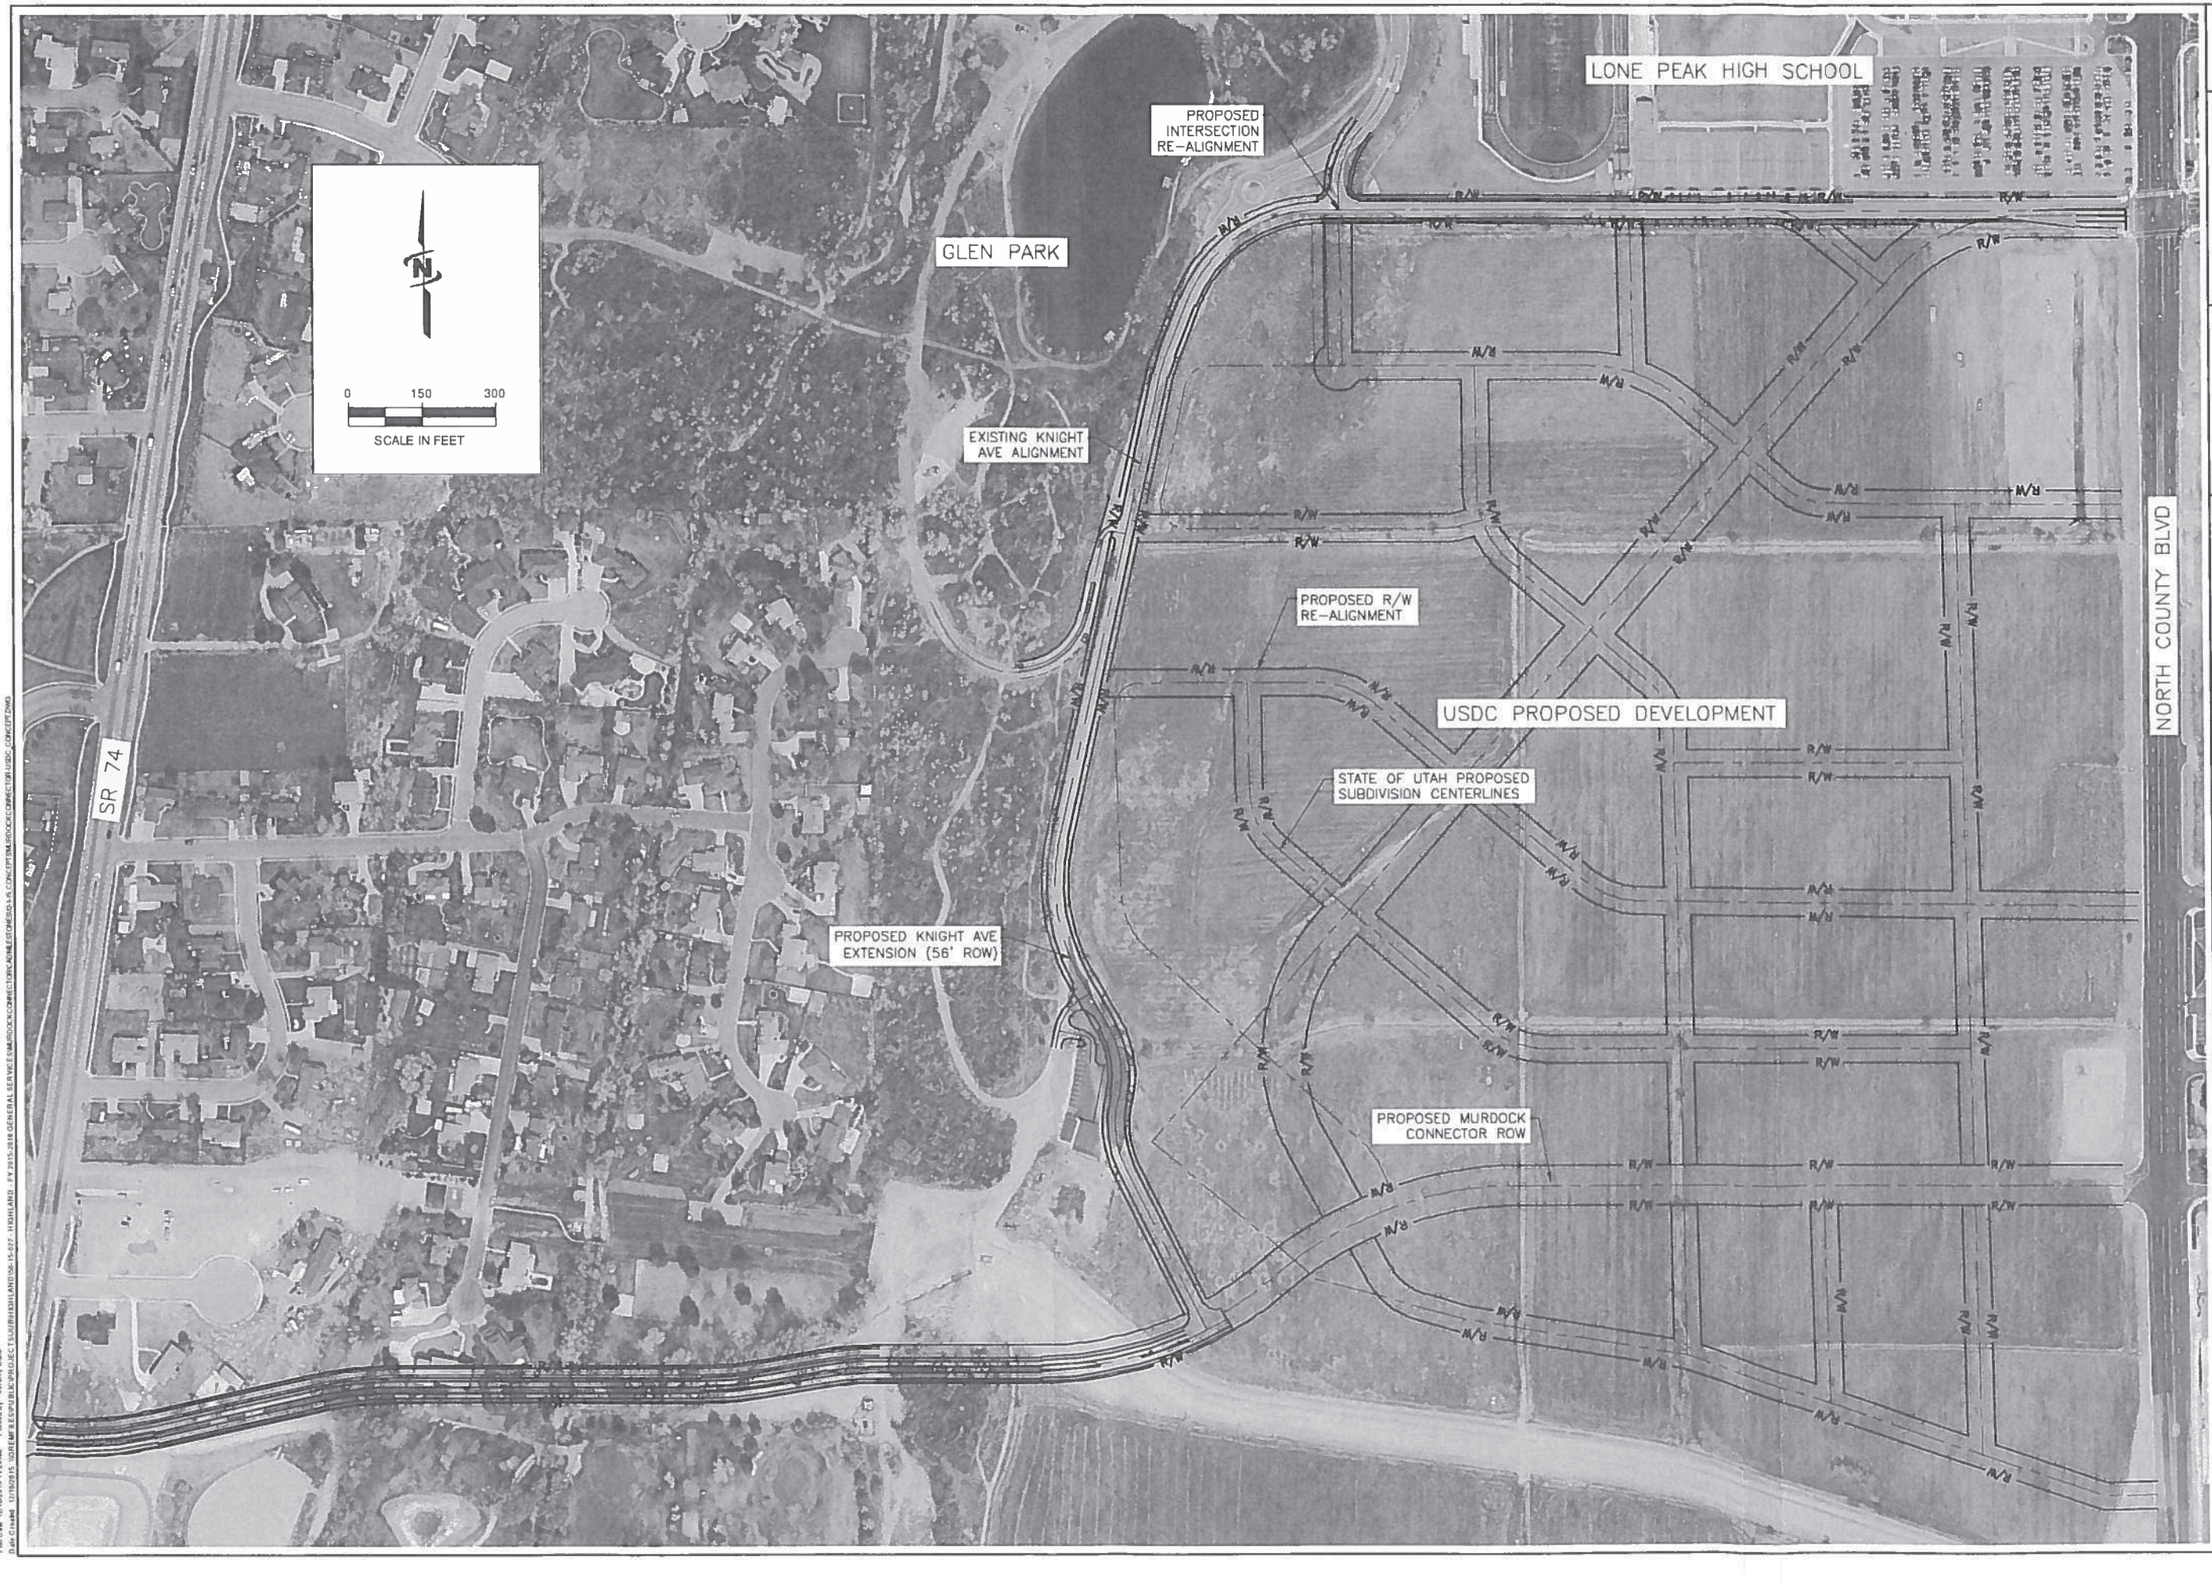

JUB
J-U-B ENGINEERS, INC.

J-U-B ENGINEERS, INC.
240 W. Center St.
Suite 200
Orem, UT 84057
Phone: 801.226.0393
Fax: 801.226.0394
www.jub.com

PRELIMINARY PLANS

NOT FOR CONSTRUCTION

RIGHT OF DRAWING
THIS DOCUMENT, AND THE IDEAS AND DESIGNS INCORPORATED HEREIN, AS AN INSTRUMENT OF PROFESSIONAL SERVICE, IS THE PROPERTY OF J-U-B ENGINEERS, INC. AND SHALL NOT BE USED IN WHOLE OR PART, FOR ANY OTHER PROJECT WITHOUT THE EXPRESS WRITTEN AUTHORIZATION OF J-U-B ENGINEERS, Inc.

NO.	REVISION / DESCRIPTION	BY	APP'D	DATE

MURDOCK CONNECTOR - USDC LAYOUT
HIGHLAND CITY

LAYOUT CONCEPT

FILE: MURDOCK CONNECTOR-USDC_CONCEPT
JUB PROJ.#: ##########
DRAWN BY: ##
DESIGN BY: ###
CHECKED BY: ###
ONE INCH
AT FULL SIZE. IF NOT ONE INCH, SCALE ACCORDINGLY
LAST UPDATED: 12/10/2015

SHEET NUMBER:
C-101

Plot Date: 12/10/2015 11:20 AM Plotted By: Jeremy Bate
File Created: 12/10/2015 S:\DWG\E & S\PROJECTS\MURDOCK\HIGHLAND\036-15-027 - HIGHLAND - FY 2015-2016 GENERAL SERVICES\MURDOCK CONNECTOR\ENGINEERING\15-027 - MURDOCK CONNECTOR-USDC_CONCEPT.DWG